52 Foot

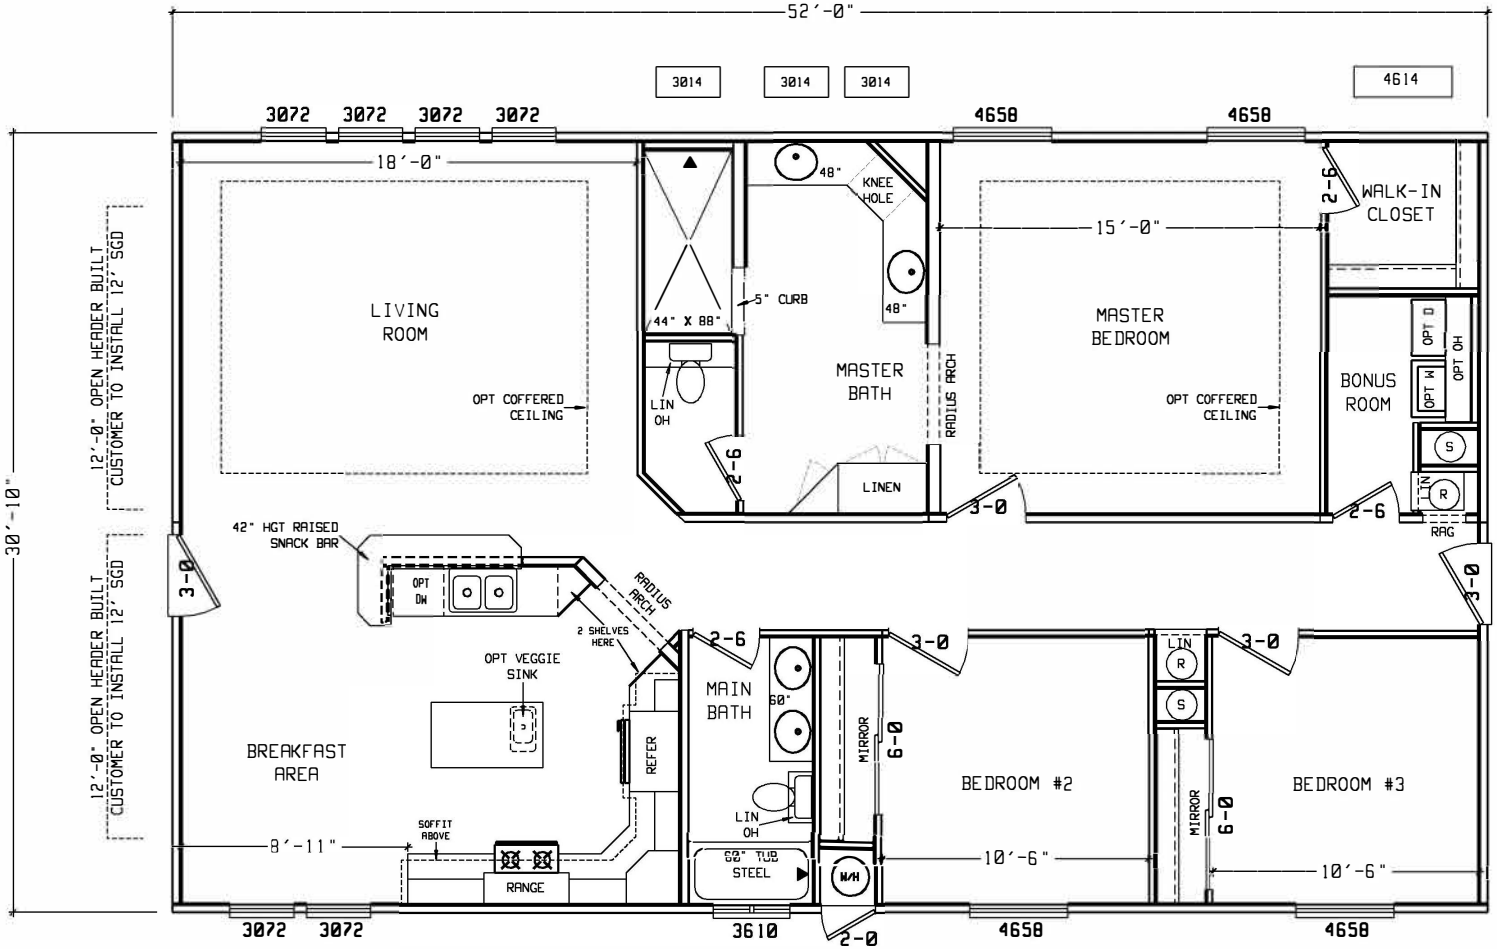
52'-0"
3014
3014
3014
4614
3072
3072
3072
3072
4658
4658
18'-0"
LIVING ROOM
OPT COFFERED CEILING
48"
KNEE HOLE
5" CURB
44" X 88"
LIN OH
2-6
MASTER BATH
48"
LINEN
RADIUS ARCH
15'-0"
MASTER BEDROOM
OPT COFFERED CEILING
3-0
2-6
WALK-IN CLOSET
BONUS ROOM
OPT D
OPT W
OPT OH
LIN
R
S
RAG
3-0
30'-10"
12'-0" OPEN HEADER BUILT CUSTOMER TO INSTALL 12" SGD
12'-0" OPEN HEADER BUILT CUSTOMER TO INSTALL 12" SGD
3-0
42" HGT RAISED SNACK BAR
OPT DW
RADIUS ARCH
2 SHELVES HERE
OPT VEGGIE SINK
BREAKFAST AREA
8'-11"
SOFFIT ABOVE
RANGE
REFER
2-6
MAIN BATH
60"
LIN OH
60" TUB STEEL
W/H
MIRROR
6-0
3-0
BEDROOM #2
10'-6"
LIN
R
S
MIRROR
6-0
3-0
BEDROOM #3
10'-6"
3072
3072
3610
2-0
4658
4658